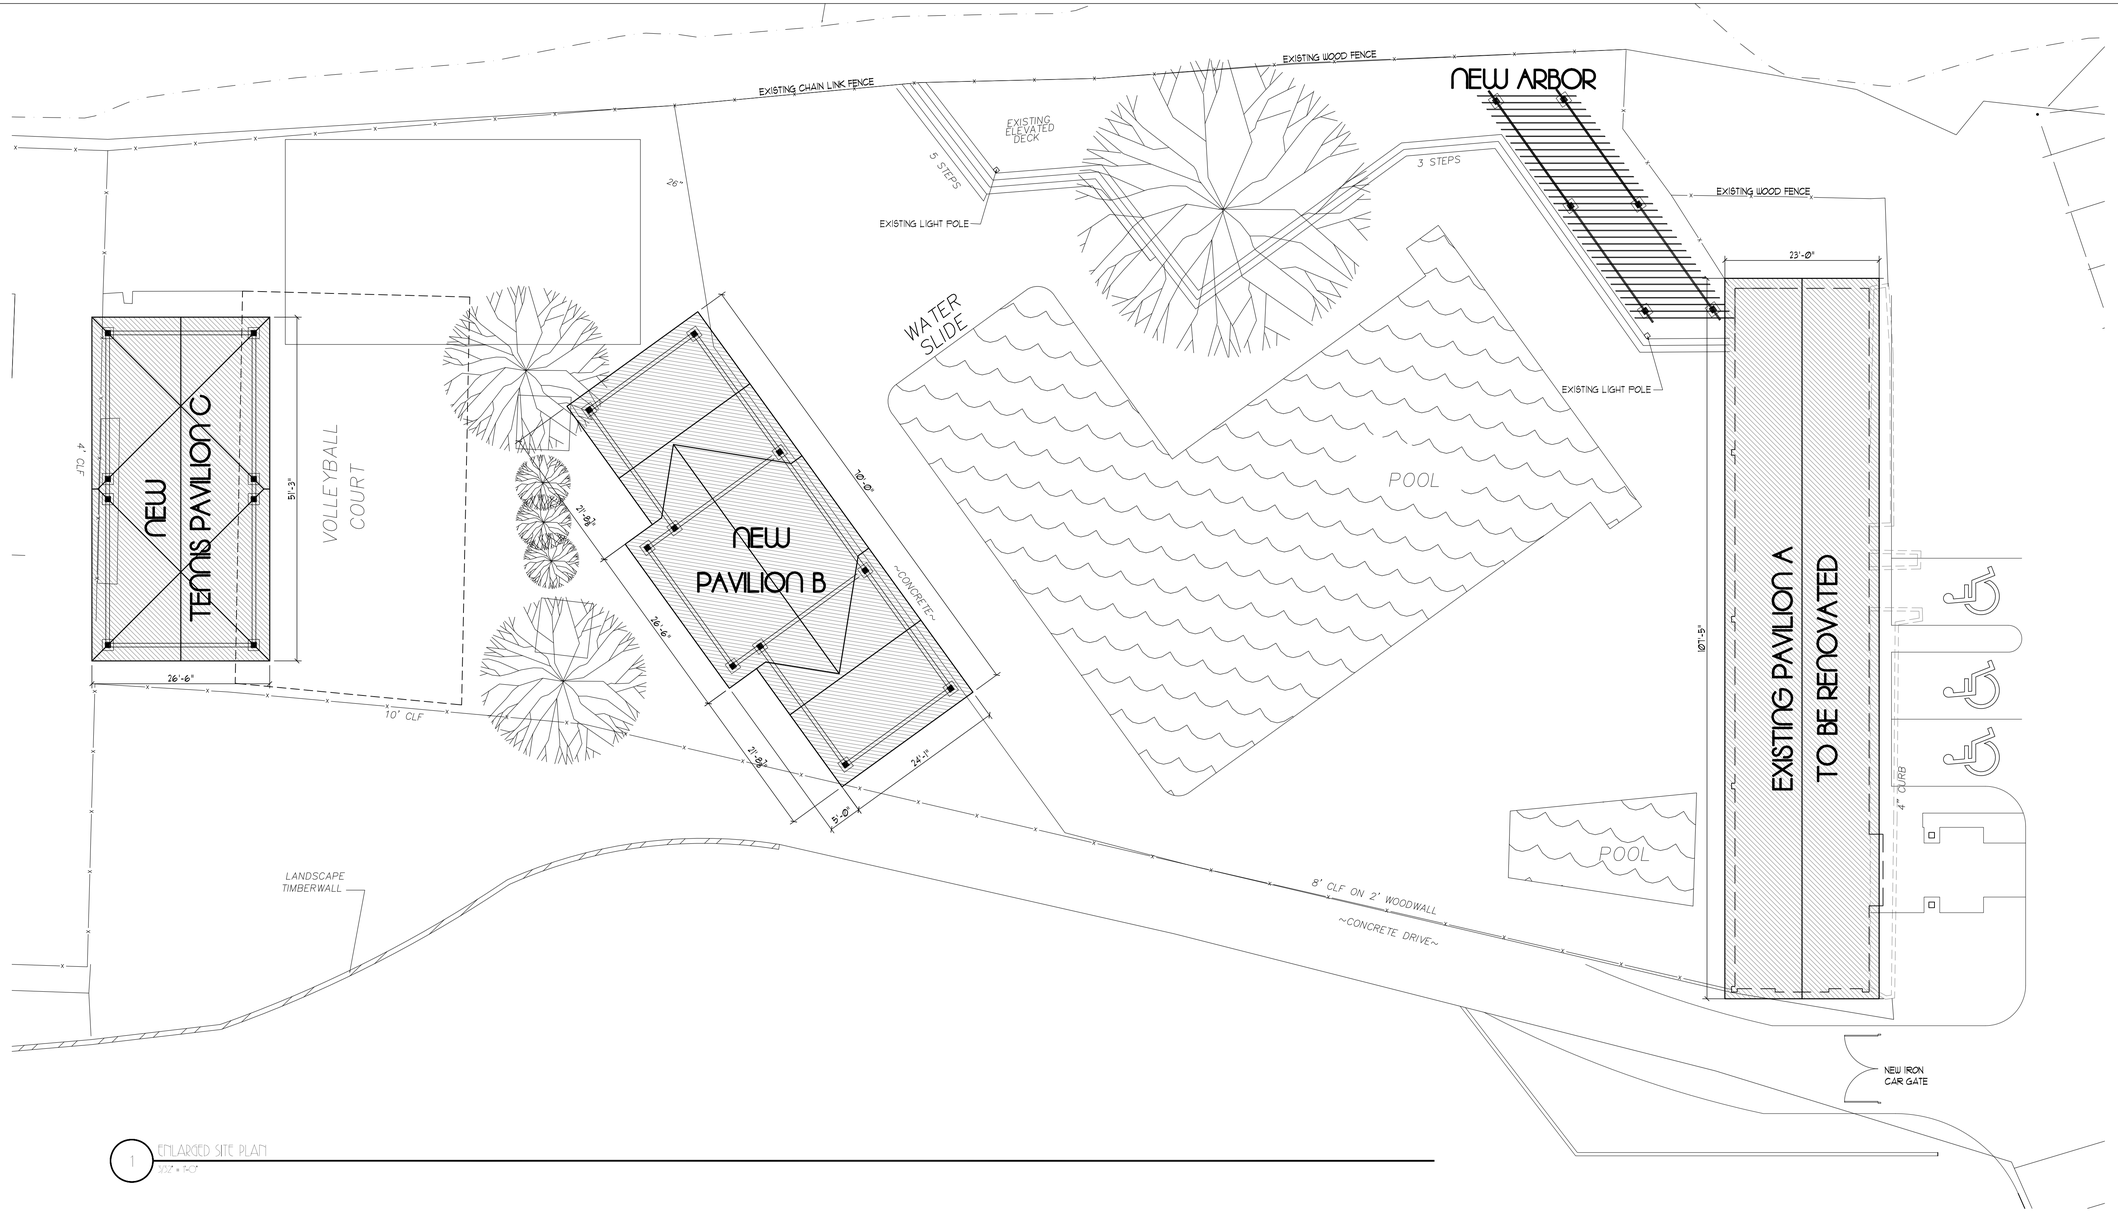

1 ENLARGED SITE PLAN
1/16" = 1'-0"

STATE OF GEORGIA
PAUL GIRARDEAU
CERTIFICATION No. 026260
REGISTERED ARCHITECT

ADg
THE ARTISAN DESIGN group·LLC
6005 ROSWELL ROAD · SUITE 400
SANDY SPRINGS · GEORGIA · 30328
PHONE NUMBER 404.477.3333

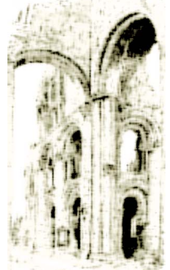

ARCHITECTURE PLANNING

PROJECT
ECHO RIDGE

PROJECT ADDRESS
2310 MEADOWVALE DRIVE NE
ATLANTA, GA
30345-3545

SHEET TITLE
ENALRGED SITE PLAN

☐ RELEASED FOR CONSTRUCTION: 00/00/00
☐ RELEASED FOR NOT FOR CONSTRUCTION: 00/00/00

REVISIONS

MARK	DATE	ISSUE BY	DESCRIPTION

THIS IS A COPYRIGHTED DRAWING 2000. ALL IDEAS, DESIGNS, DIAGRAMS, ELEVATIONS AND PLANS INDICATED OR REPRESENTED BY THIS DRAWING ARE THE PROPERTY OF the ARTISAN DESIGN group LLC AND WERE CREATED AND DEVELOPED FOR THE SPECIFIED PROJECT AND MAY NOT BE ALTERED, CHANGED, MODIFIED OR COPIED WITHOUT THE WRITTEN PERMISSION OF GIRARDEAU or DOBLINS the ARTISAN DESIGN group llc WRITTEN DIMENSIONS ON THESE DRAWINGS SHALL HAVE PRECEDENCE OVER SCALED DIMENSIONS. CONTRACTORS SHALL VERIFY AND BE RESPONSIBLE FOR ALL DIMENSIONS AND FIELD CONDITIONS ON THE JOB, AND NOTIFY THE ARCHITECT OF ANY DISCREPANCIES

SHEET **SHEET INDEX** OF **TOTAL SHEETS**

SHEET
A-100

JOB NUMBER
2007-111 ECHO RIDGE

2007-111 A801E.DWG