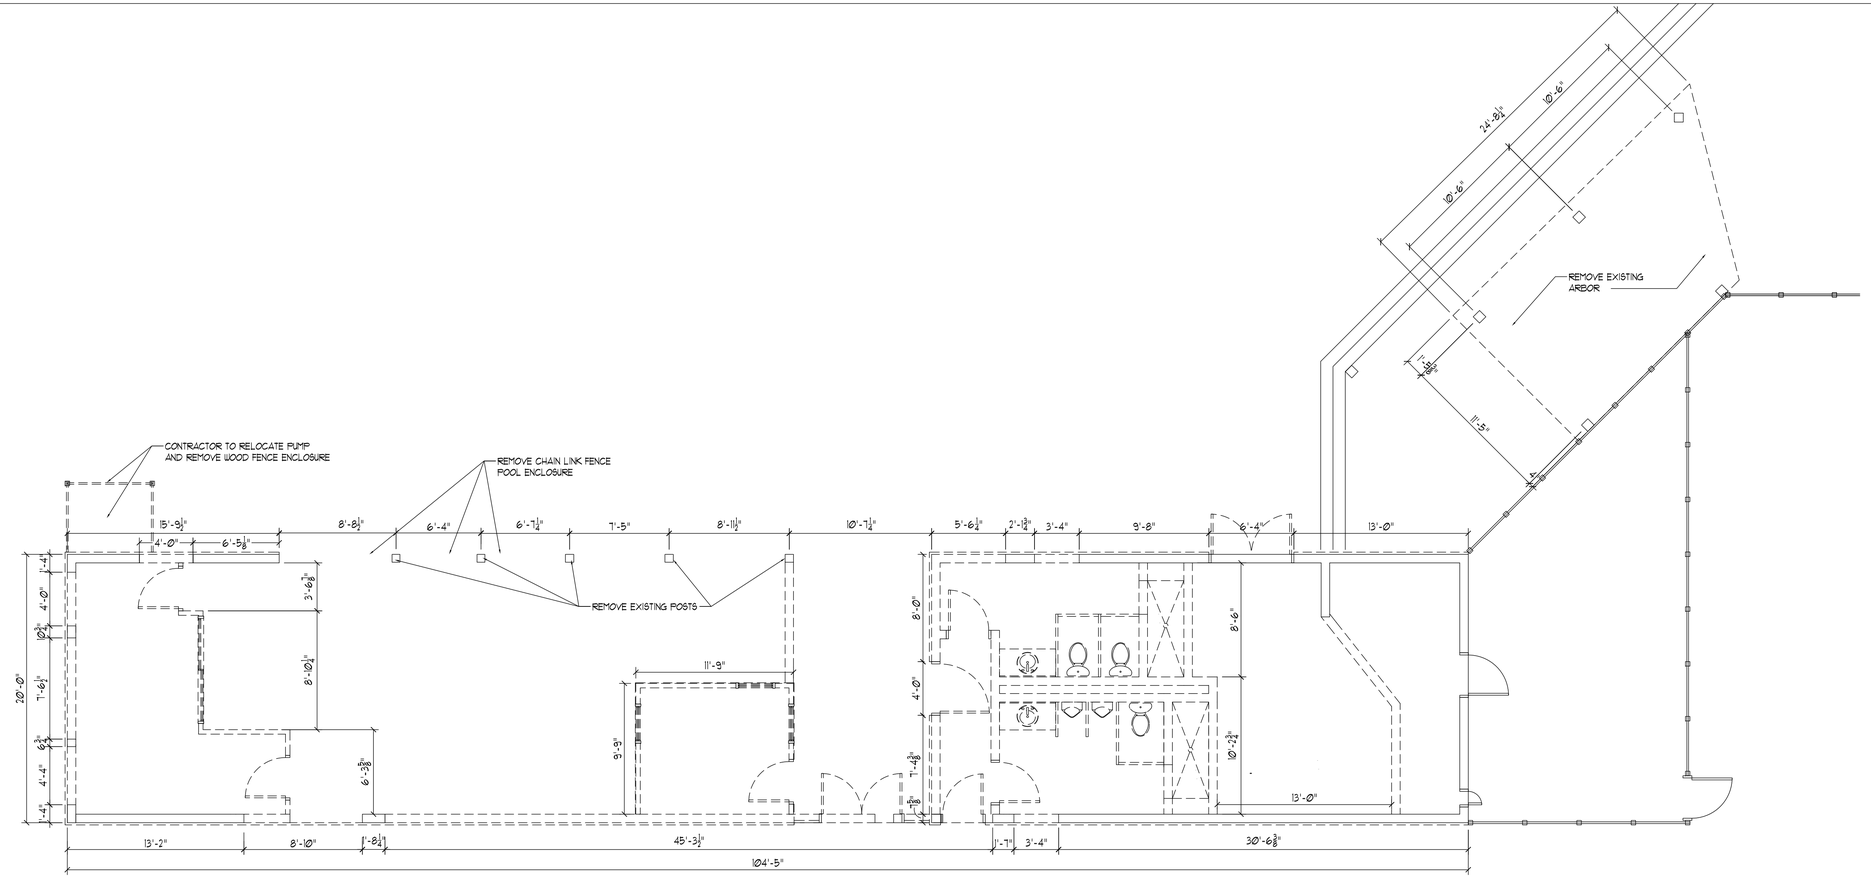

1 DEMOLITION FLOOR PLAN - PAVILION A

3/16" = 1'-0"

REMOVE WALL

EXISTING WALL

DEMOLITION NOTES

SEE PLAN FOR REFERENCE TO APPLICABLE NOTES

GENERAL

1. ALL ASBESTOS AND HAZARDOUS MATERIALS ENCOUNTERED SHALL BE THE RESPONSIBILITY OF PROPERTY OWNER TO PROPERLY REMOVE OR ENCAPSULATE PER CURRENT GOVERNMENT REGULATIONS.
2. PATCH ALL PENETRATIONS IN RATED WALLS AND FLOORS WITH UL APPROVED PATCHING COMPOUND TO MATCH THE FIRE RATING OF THE ASSEMBLY.
3. REMOVE ALL FLOOR FINISHES TO EXPOSE SUB-FLOOR. PATCH AND LEVEL SUB-FLOOR AS REQUIRED TO ACCOMMODATE NEW FLOOR FINISH.
4. REMOVE ALL FURNITURE AND EQUIPMENT.
5. REMOVE ALL SIDING.
6. REMOVE CEILING AND ROOF.
7. PATCH & REFINISH EXISTING WALL AND FLOOR FINISHES (DISTURBED BY DEMOLITION) TO MATCH ADJACENT FINISHES.
8. RELOCATE TOILETS.

STATE OF GEORGIA
PAUL GIRARDEAU
CERTIFICATION No. 026260
REGISTERED ARCHITECT

ADg
THE ARTISAN DESIGN group·LLc
6005 ROSWELL ROAD · SUITE 420
SANDY SPRINGS | GEORGIA | 30328
Phone Number 4044773333

ARCHITECTURE PLANNING

PROJECT

ECHO RIDGE

PROJECT ADDRESS

2310 MEADOWVALE DRIVE NE
ATLANTA, GA
30345-3545

SHEET TITLE

DEMOLITION PLAN

RELEASED FOR CONSTRUCTION: 00/00/00
REL.MINWAI NOT FOR CONSTRUCTION: 00/00/00

REVISIONS

MARK	DATE	ISSUE BY	DESCRIPTION

THIS IS A COPYRIGHTED DRAWING 2000. ALL IDEAS, DESIGNS, DIAGRAMS, ELEVATIONS AND PLANS INDICATED OR REPRESENTED IN THIS DRAWING ARE THE PROPERTY OF the ARTISAN DESIGN group LLc AND WERE CREATED AND DEVELOPED FOR THE SPECIFIED PROJECT AND MAY NOT BE ALTERED, CHANGED, MODIFIED OR COPIED WITHOUT THE WRITTEN PERMISSION OF GIRARDEAU or DOEHLING the ARTISAN DESIGN group IS WRITTEN DIMENSIONS ON THESE DRAWINGS SHALL HAVE PRECEDENCE OVER SCALED DIMENSIONS. CONTRACTORS SHALL VERIFY AND BE RESPONSIBLE FOR ALL DIMENSIONS AND FIELD CONDITIONS ON THE JOB AND NOTIFY THE ARCHITECT OF ANY DISCREPANCIES

SHEET **SHEET INDEX** OF **TOTAL SHEETS**

SHEET

D1.1

JOB NUMBER

2007 | ECHO RIDGE

2007-111 AB01E.DWG