## TYPICAL INTERIOR WALL TYPES

| MARK | Plan | Detail | Description | Remarks | Assembly Rating | Assembly Design |
|---|---|---|---|---|---|---|
| A | | | 2X4 WOOD STUD WALL<br>1. ½" GYP BD EA. SIDE TO STRUCTURE ABOVE<br>2. WOOD STUDS @ 16" O.C.<br>TAPE AND FINISH ALL JOINTS, CAULK PERIMETER. | ALL PARTITIONS ARE TYPE A UNLESS NOTED OTHERWISE. | – | – |
| A1 | | | 2X4 WOOD STUD WALL<br>1. ½" GYP BD EA. SIDE TO 6" ABOVE SUSPENDED CEILING.<br>2. WOOD STUDS @ 16" O.C.<br>TAPE AND FINISH ALL JOINTS, CAULK PERIMETER. | ALL PARTITIONS ARE TYPE A UNLESS NOTED OTHERWISE. | – | – |
| B | | | 2X4 STUD WALL<br>1. ½" WATER RESISTANT GYP BD ON EACH SIDE TO 6" ABOVE SUSPENDED CEILING.<br>2. WOOD STUDS @ 16" O.C. 12 GA.<br>TAPE AND FINISH ALL JOINTS, CAULK PERIMETER. | WATER RESISTENT | – | – |
| C | | | 2X6 WOOD STUD WALL<br>1. ½" WATER RESISTANT GYP BD ON TOILET SIDE TO 6" ABOVE SUSPENDED CEILING.<br>2. ½" GYP BD OUT SIDE TOILET ROOM TO 6" ABOVE SUSPENDED CEILING.<br>3. WOOD STUDS @ 16" O.C. 12 GA.<br>4. R-11 BATT INSULATION.<br>ADD 5" ACOUSTIC BATTS OVER SUSPENDED CEILING. CENTER CEILING ACOUSTIC BATTS ON PARTITION, EXTEND 24" ON BOTH SIDES. TAPE AND FINISH ALL JOINTS, CAULK PERIMETER. | ACOUSTIC PARTITION WATER RESISTENT | – | – |

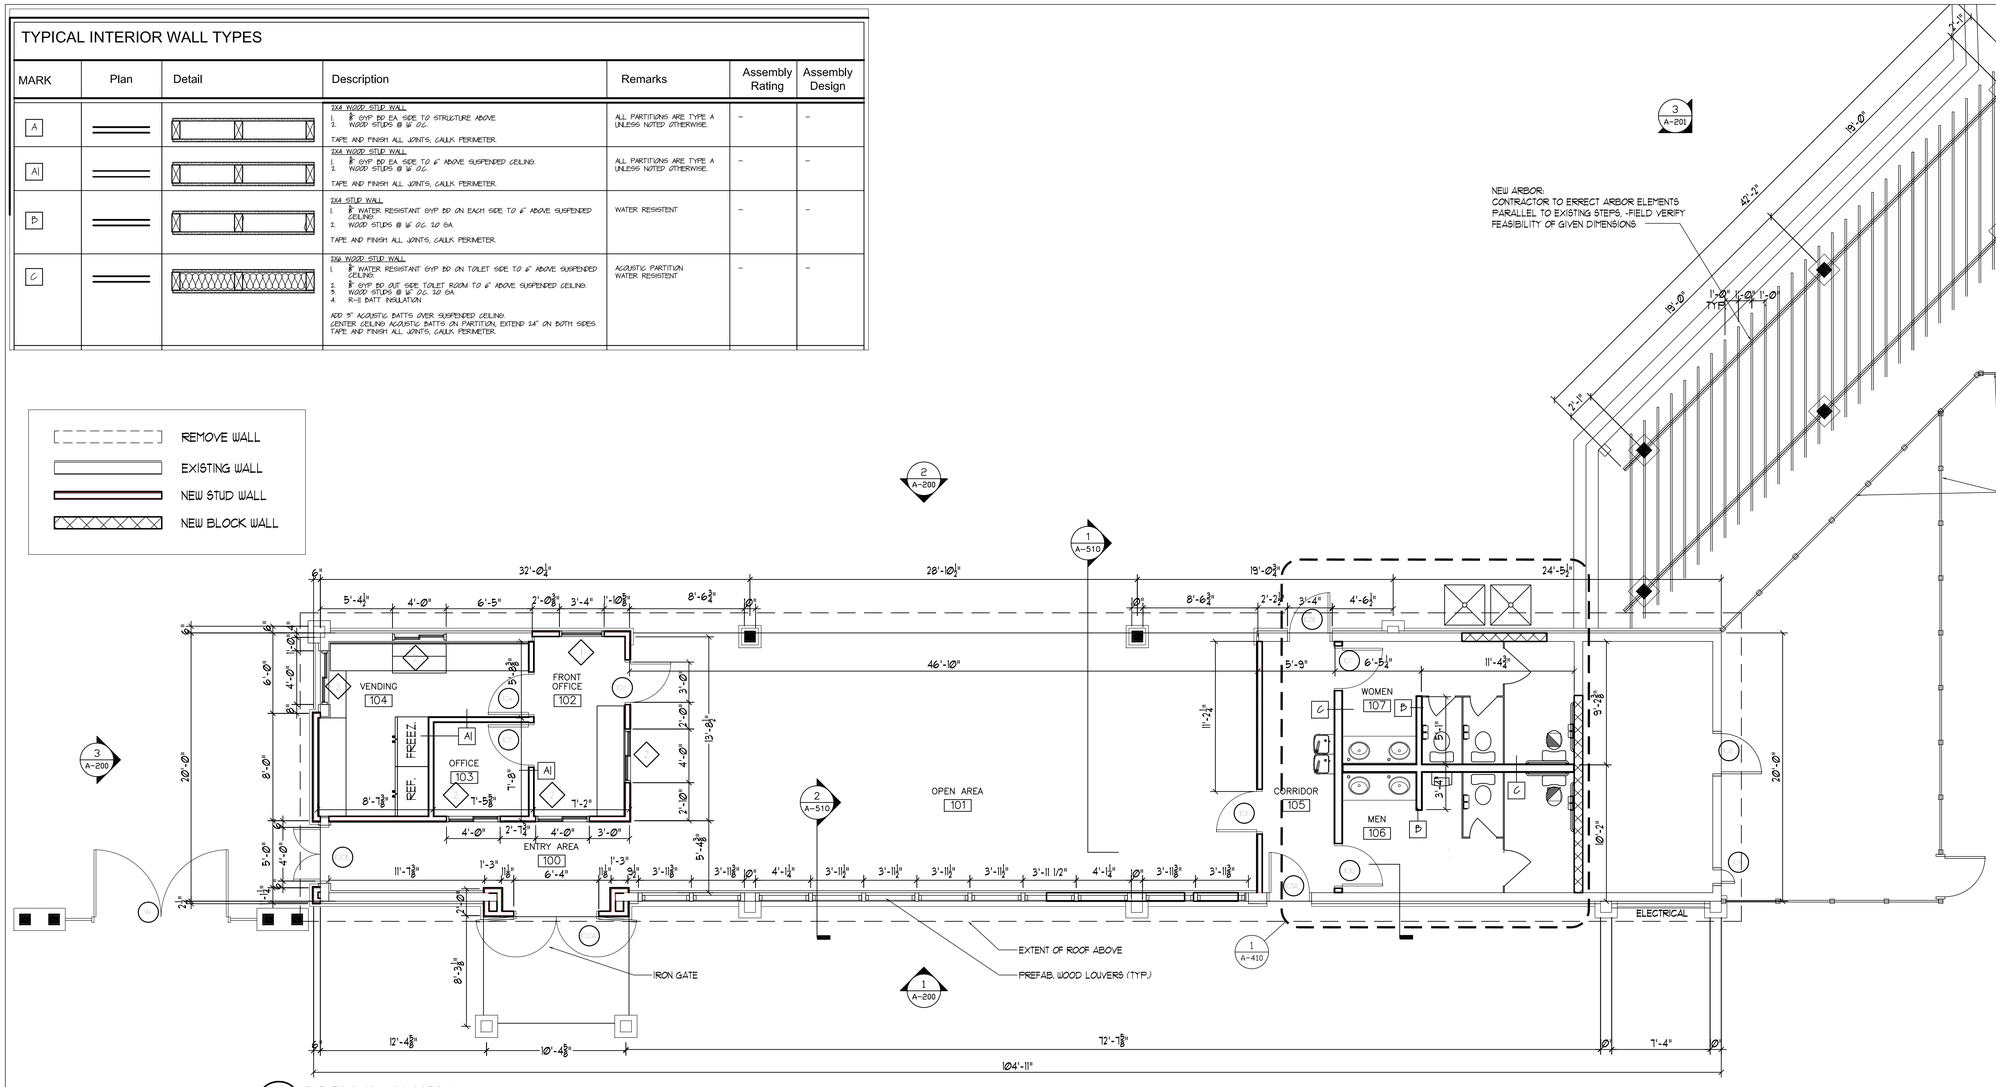


1 FLOOR PLAN - PAVILION A
1/16" = 1'-0"

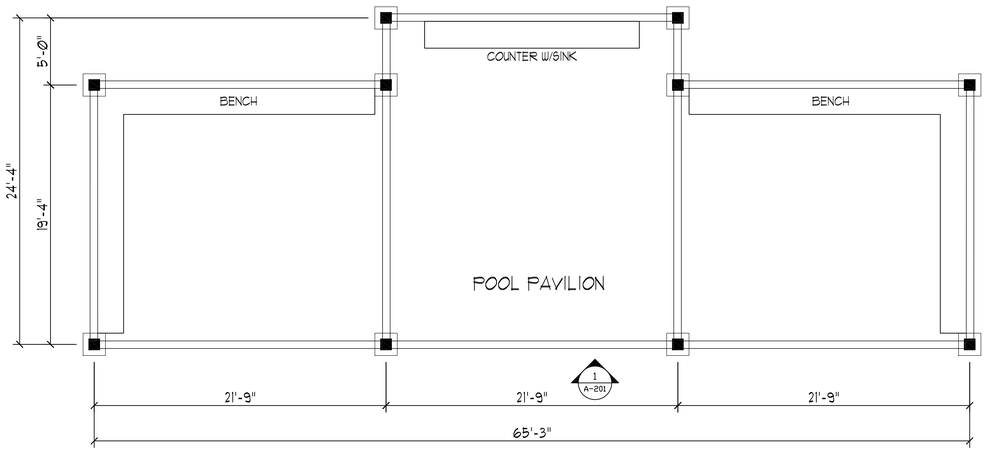


2 FLOOR PLAN - PAVILION B
1/16" = 1'-0"

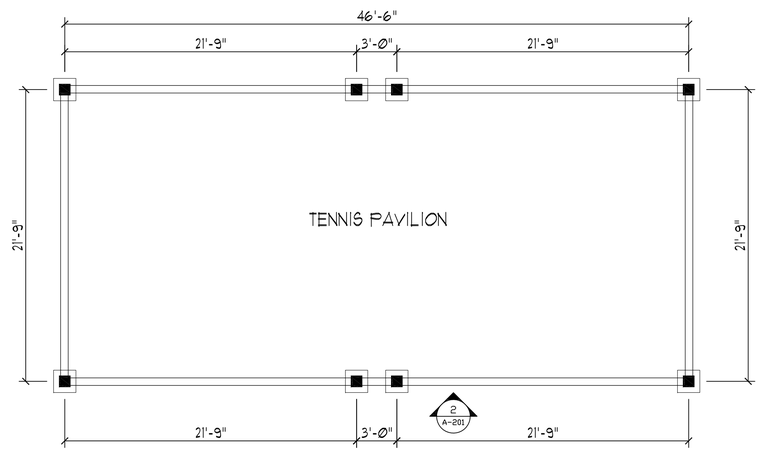


3 FLOOR PLAN - TENNIS PAVILION C
1/16" = 1'-0"

STATE OF GEORGIA
PAUL GIRARDEAU
CERTIFICATION NO.: GA5880
REGISTERED ARCHITECT


ADg
THE ARTISAN DESIGN group·LLC
6005 ROSWELL ROAD · SUITE 420
SANDY SPRINGS · GEORGIA · 30328
Phone Number: 4044773333


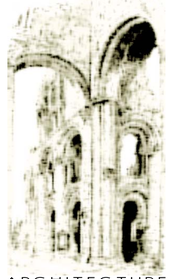

ARCHITECTURE PLANNING

PROJECT
ECHO RIDGE

PROJECT ADDRESS
2310 MEADOWVALE DRIVE NE
ATLANTA, GA
303453545

SHEET TITLE
FLOOR PLANS

☐ RELEASED FOR CONSTRUCTION: 00/00/00
☐ PRELIMINARY NOT FOR CONSTRUCTION: 00/00/00

REVISIONS

| MARK | DATE | ISSUE BY | DESCRIPTION |
|---|---|---|---|
| | | | |


THIS IS A COPYRIGHTED DRAWING 2000. ALL IDEAS, DESIGNS, DIAGRAMS, ELEVATIONS AND PLANS INDICATED OR REPRESENTED BY THIS DRAWING ARE THE PROPERTY OF the ARTISAN DESIGN group LLC AND WERE CREATED AND DEVELOPED FOR THE SPECIFIED PROJECT AND MAY NOT BE ALTERED, CHANGED, MODIFIED OR COPIED WITHOUT THE WRITTEN PERMISSION OF GIRARDEAU or DOEHLING the ARTISAN DESIGN group llc. WRITTEN DIMENSIONS ON THESE DRAWINGS SHALL HAVE PRECEDENCE OVER SCALED DIMENSIONS. CONTRACTORS SHALL VERIFY AND BE RESPONSIBLE FOR ALL DIMENSIONS AND FIELD CONDITIONS ON THE JOB, AND NOTIFY THE ARCHITECT OF ANY DISCREPANCIES.


SHEET SHEET INDEX OF TOTAL SHEETS

SHEET
A-110

JOB NUMBER
2007-111 ECHO RIDGE

2007-111 A001E.DWG